

- NOTES
1. ALL APPROXIMATE WEIGHTS, LENGTHS, WIDTHS AND HEIGHTS ARE FOR EQUIPMENT ONLY AND DO NOT INCLUDE SHIPPING CONTAINERS.
 2. WEIGHTS IN KG.
 3. DIMENSIONS IN MM.
 4. FINAL UNIT SHIPPING CONFIGURATION IS DEFINED BY RRESI PACKING LISTS AND IS SUBJECT THE CHANGE.

ROLLS-ROYCE ENERGY SYSTEMS INC.
SEE TC-65 FOR DRAWING DEFINITIONS

☐ INFORMATION ONLY
☐ PRELIMINARY - DO NOT USE FOR CONSTRUCTION
☐ FOR APPROVAL
☒ CERTIFIED
☐ CERTIFIED - AS BUILT
☐ CERTIFIED - AS INSTALLED

ROLLS-ROYCE ESI 50-M.A168.01
MO-80A16801.02
CUSTOMER BRAINTREE ELECTRIC LIGHT DEPARTMENT
P.O. NO. 4500001296

REFER TO DOCUMENT TRANSMITTAL LETTER FOR SPECIFIC INSTRUCTIONS

		UNIGRAPHICS DRAWING	
THIRD ANGLE PROJECTION		STANDARD PRODUCT	
<input type="checkbox"/> YES, SEE TA-78-2 <input type="checkbox"/> NO		ENGR. 21 BPH	
©ROLLS-ROYCE PLC 2003 THE INFORMATION IN THIS DOCUMENT IS THE PROPERTY OF ROLLS-ROYCE PLC AND MAY NOT BE COPIED, COMMUNICATED TO A THIRD PARTY, OR USED FOR ANY PURPOSE OTHER THAN FOR WHICH IT IS SUPPLIED, WITHOUT THE EXPRESS WRITTEN CONSENT OF ROLLS-ROYCE PLC.		ENGR. 15 NC	
		APPR. BY: NC	
		CHKD. BY: REJ	
		DRAWN BY: KDR	
		DWG. DATE: 07FEB07	

2	22B87.04 WAS PRELIMINARY	21SEP07 TRH
1	22B87.04 RELEASE AS CERTIFIED	27JUL07 MHB
0	22037.04 INITIAL RELEASE	07FEB07 KDR
REV NO	ECO NO / DESCRIPTION	DATE
REVISION HISTORY		
ISSUE	M.A168.01	80A16801.02

Rolls-Royce

ROLLS-ROYCE ENERGY SYSTEMS INC.
MOUNT VERNON OHIO 43050 USA


ROLLS-ROYCE POWER ENGINEERING PLC
BOULLE, MERSEYSIDE L30 4UZ ENGLAND


SHIPPING & ONSITE
INSTALLATION ASSY - WLE


SIZE A1 GED00008875 REV 2


SCALE: NTS SHEET: 1 OF: 9


ALL SHEETS ARE THE SAME REVISION STATUS.

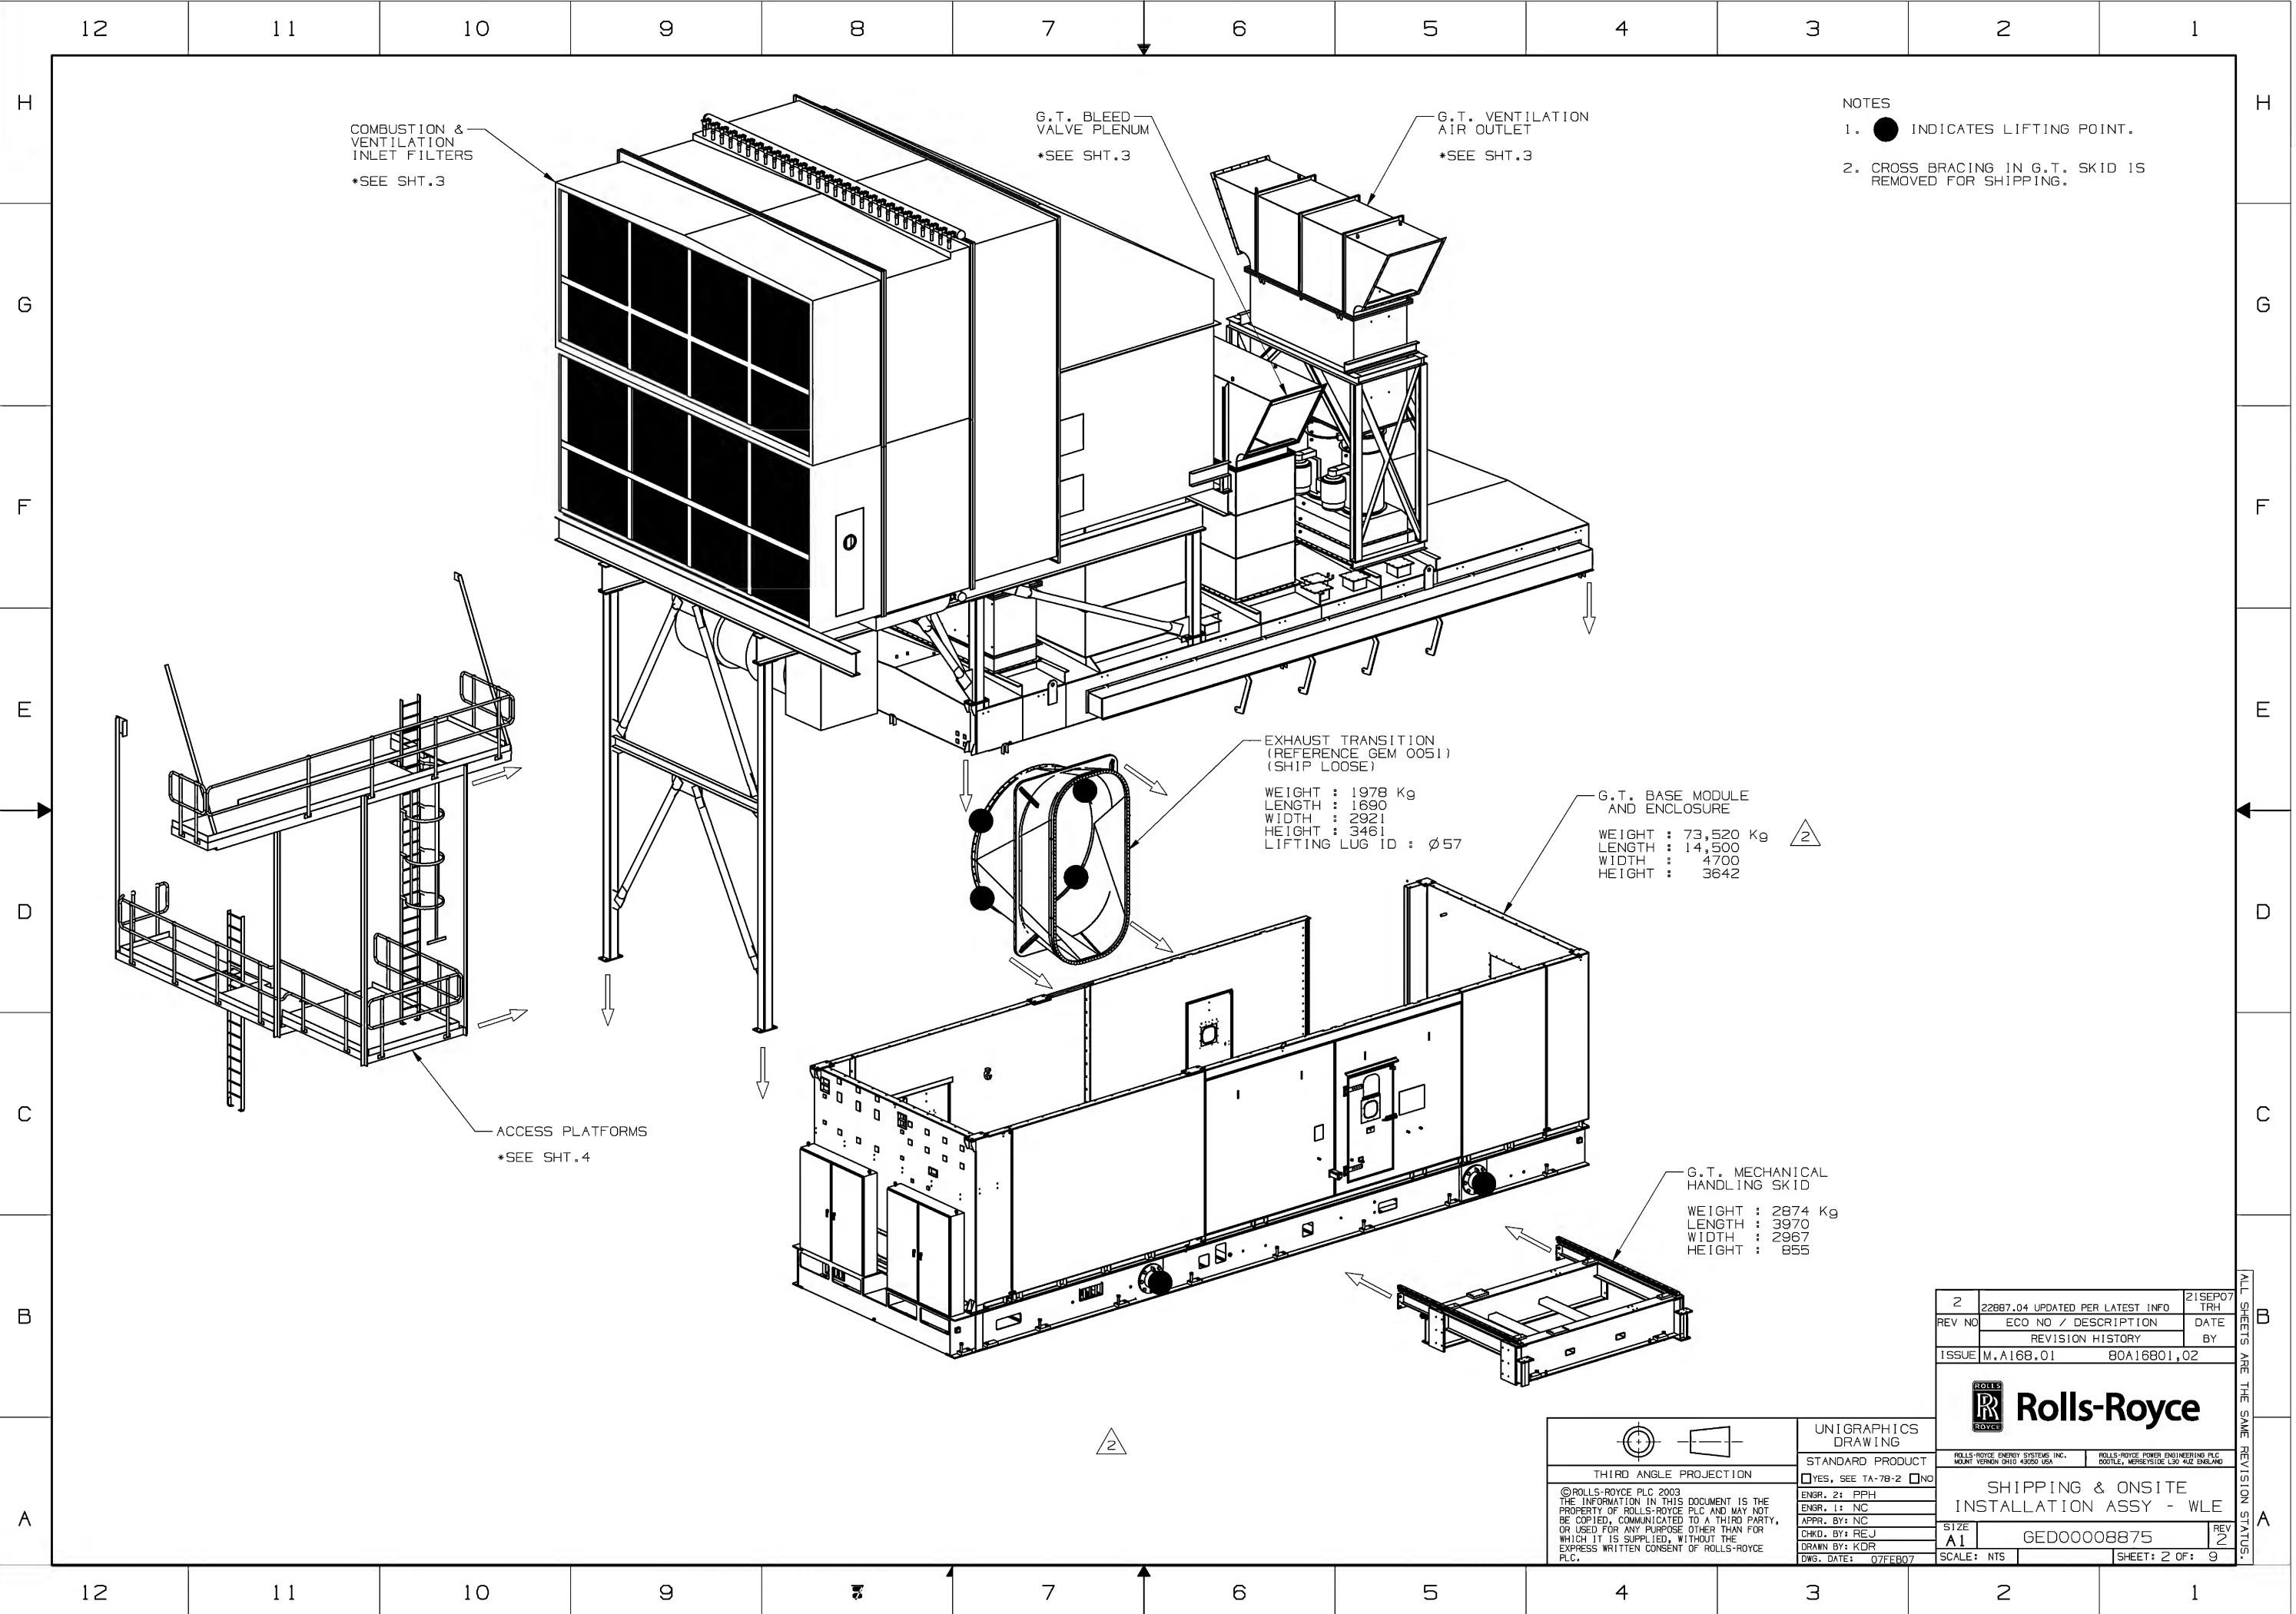

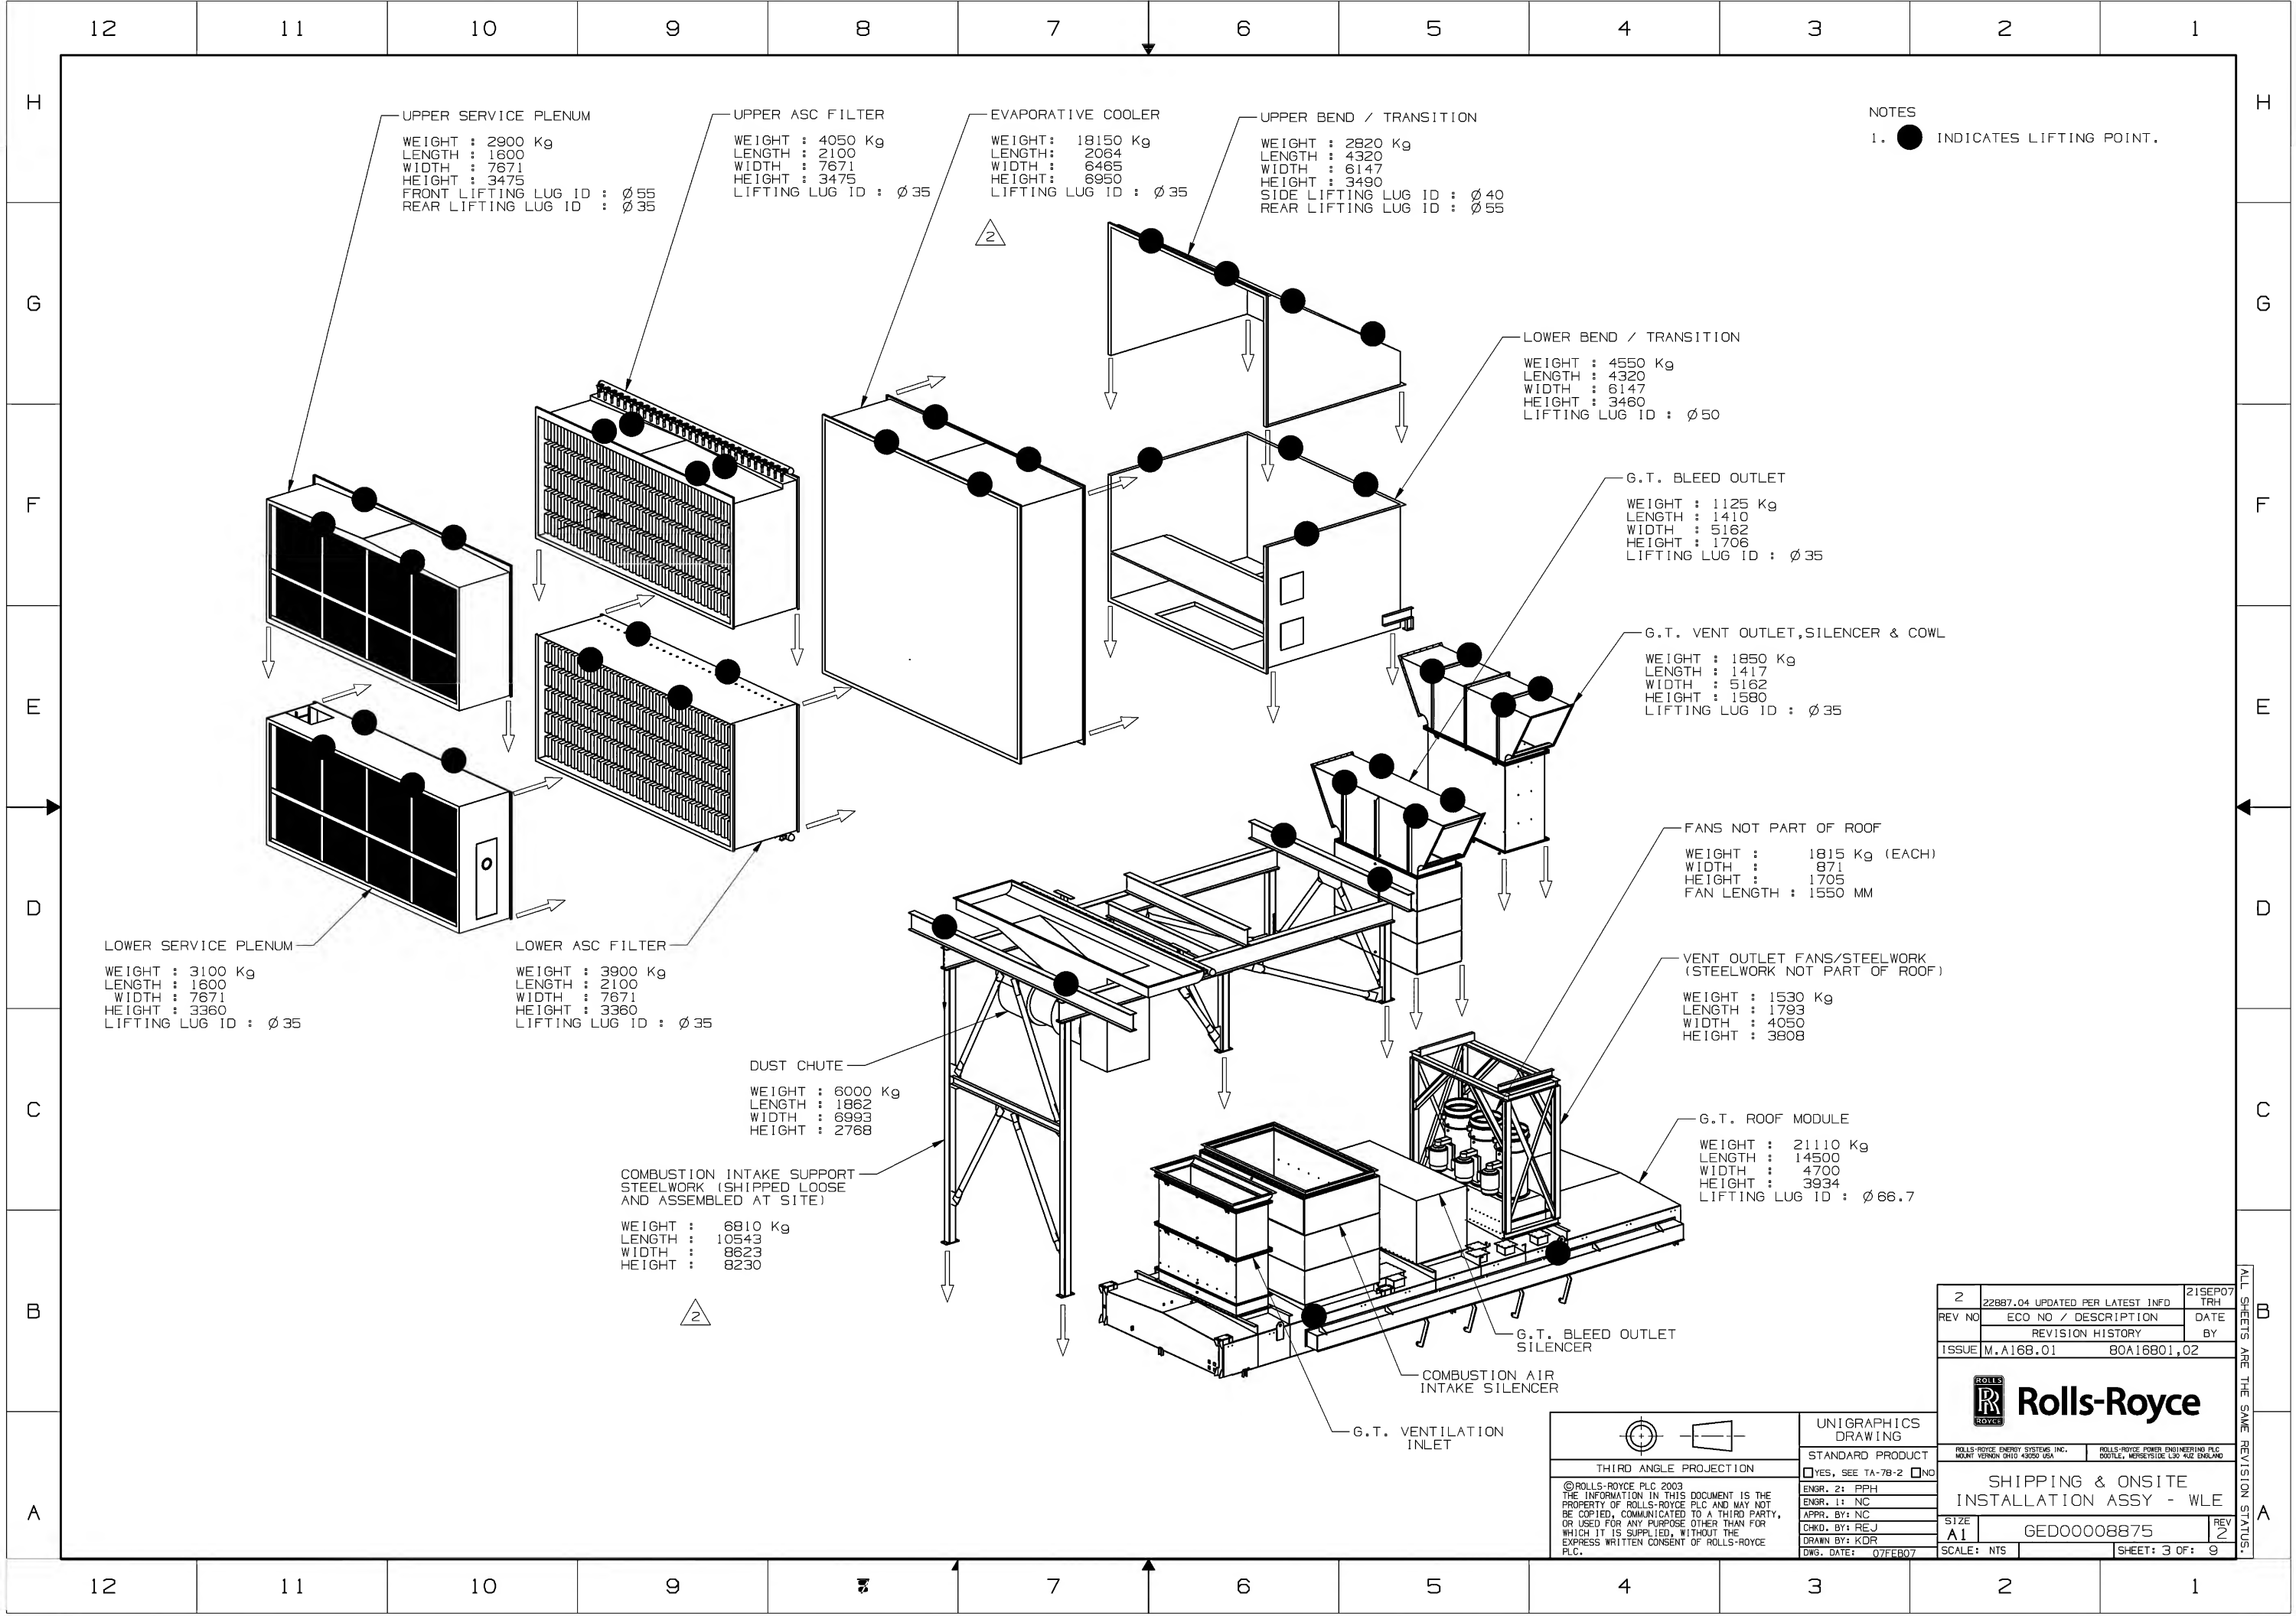

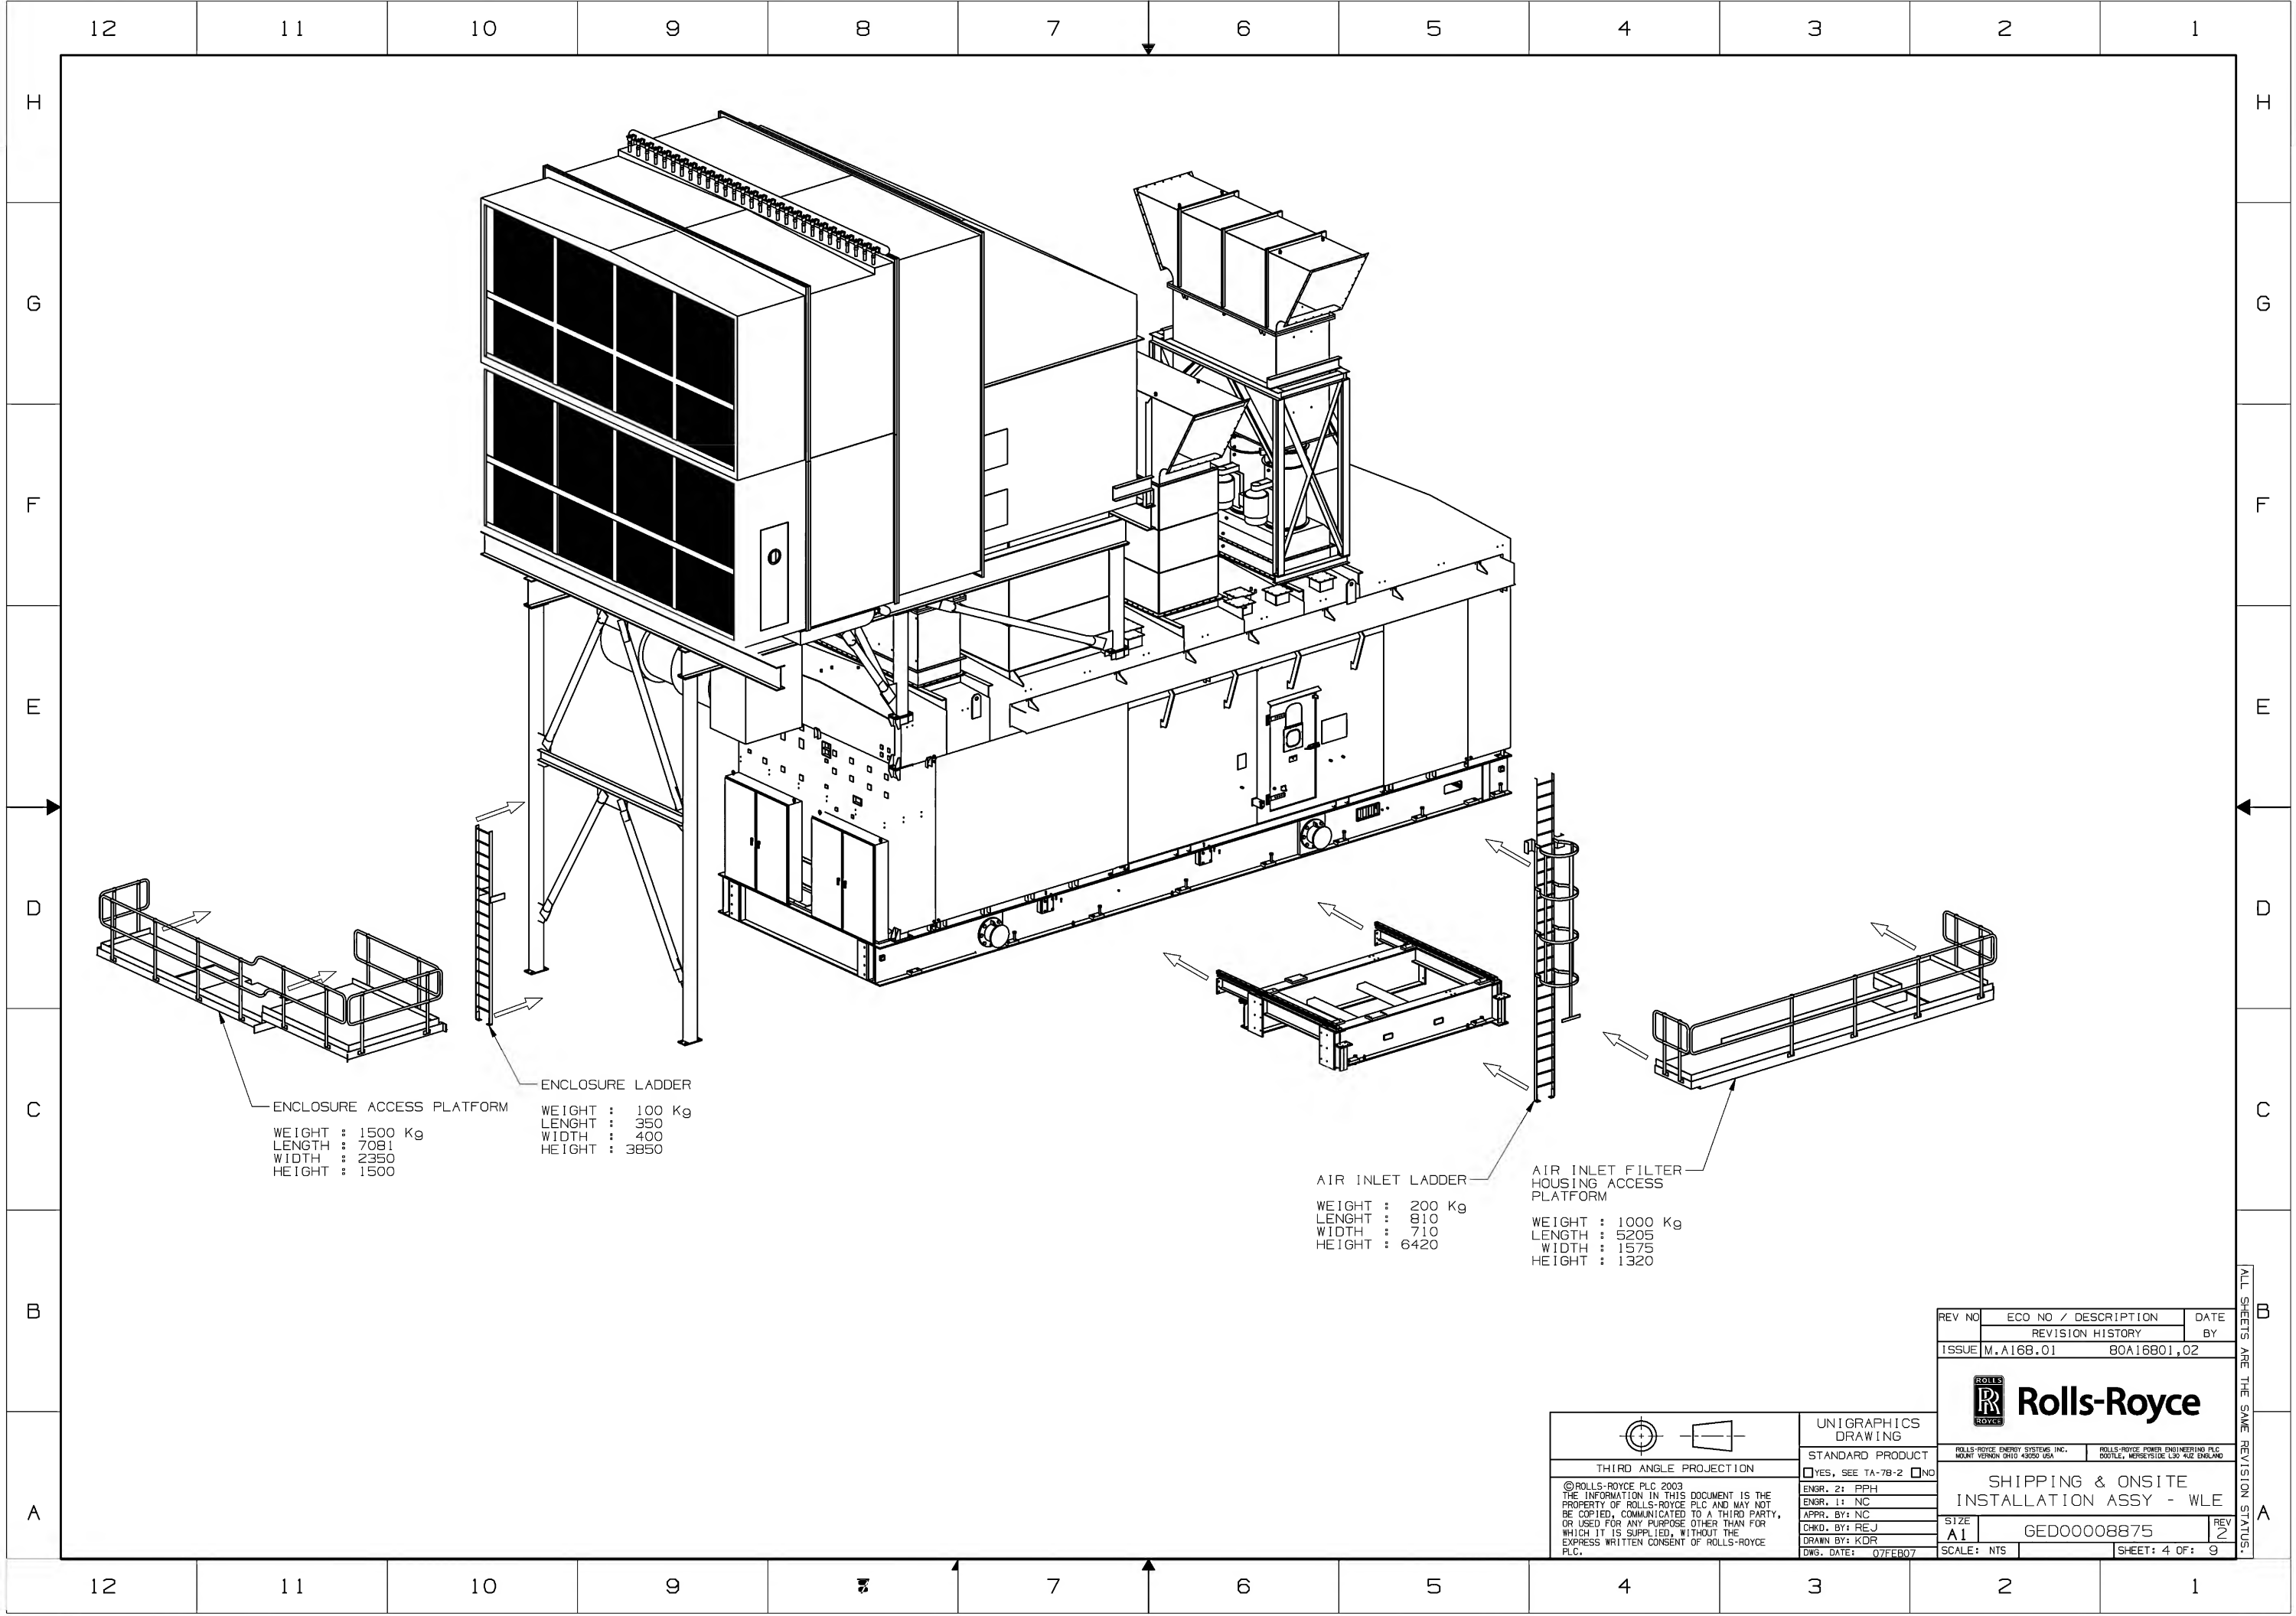

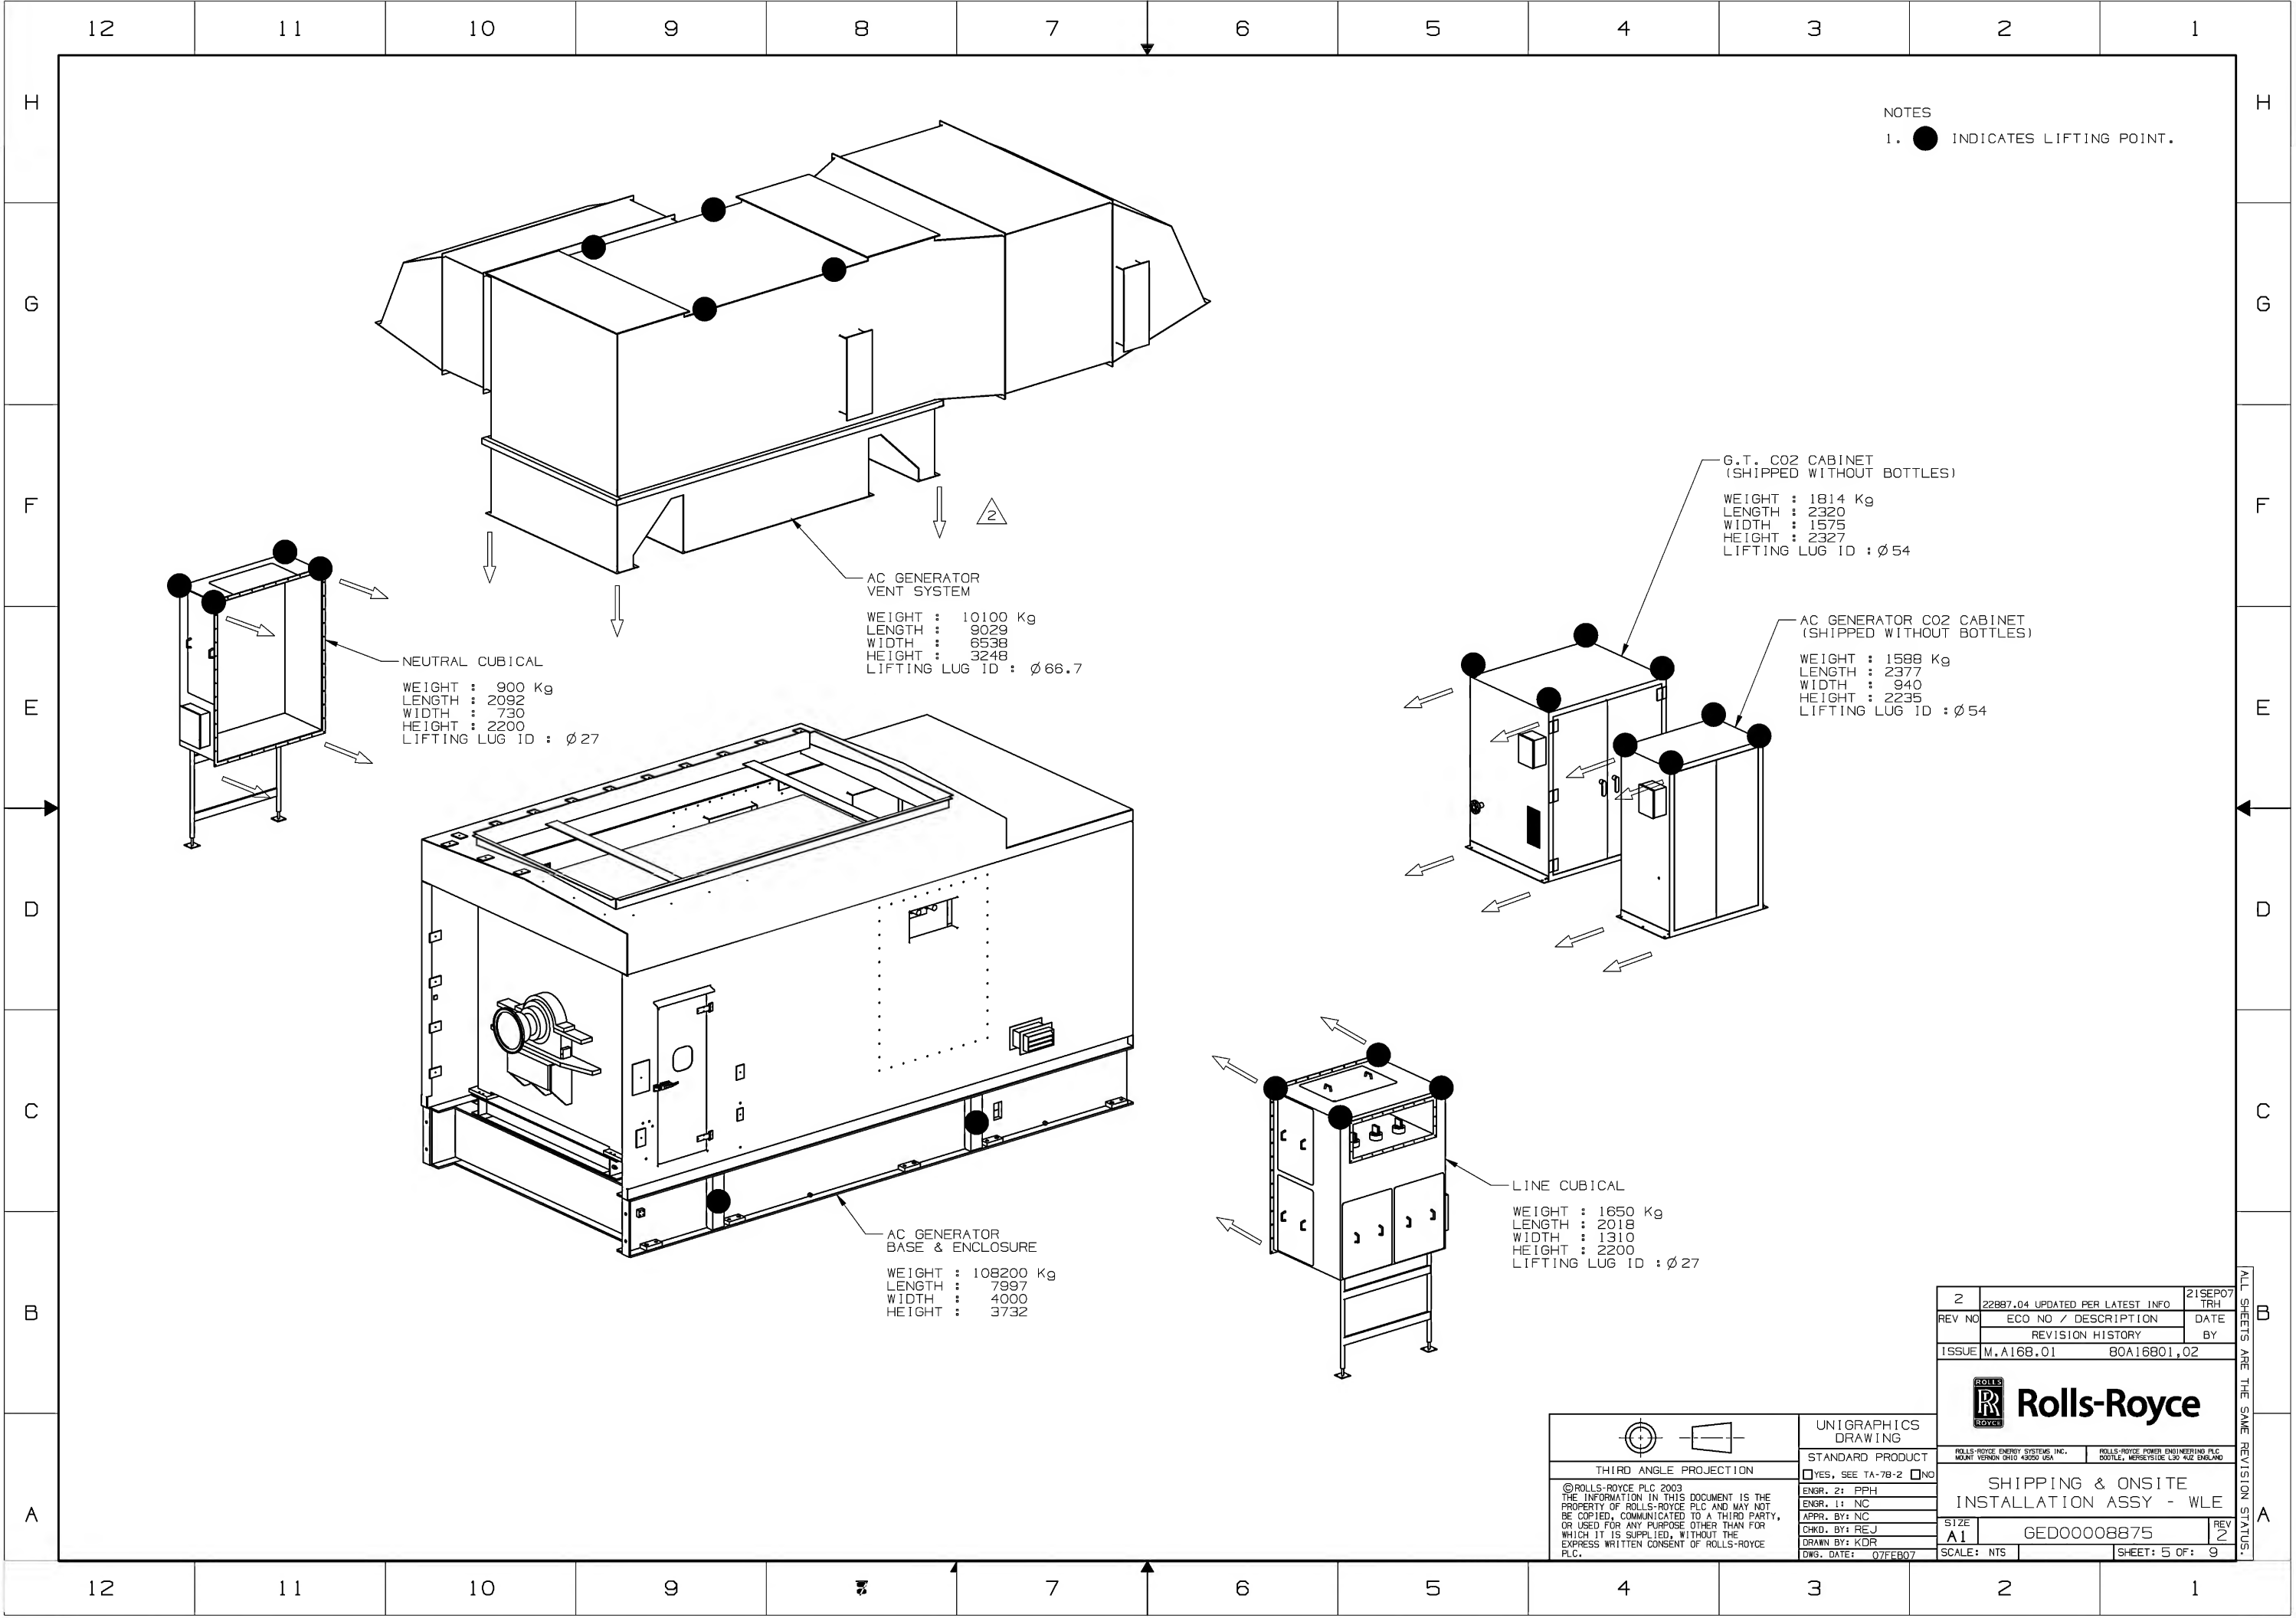

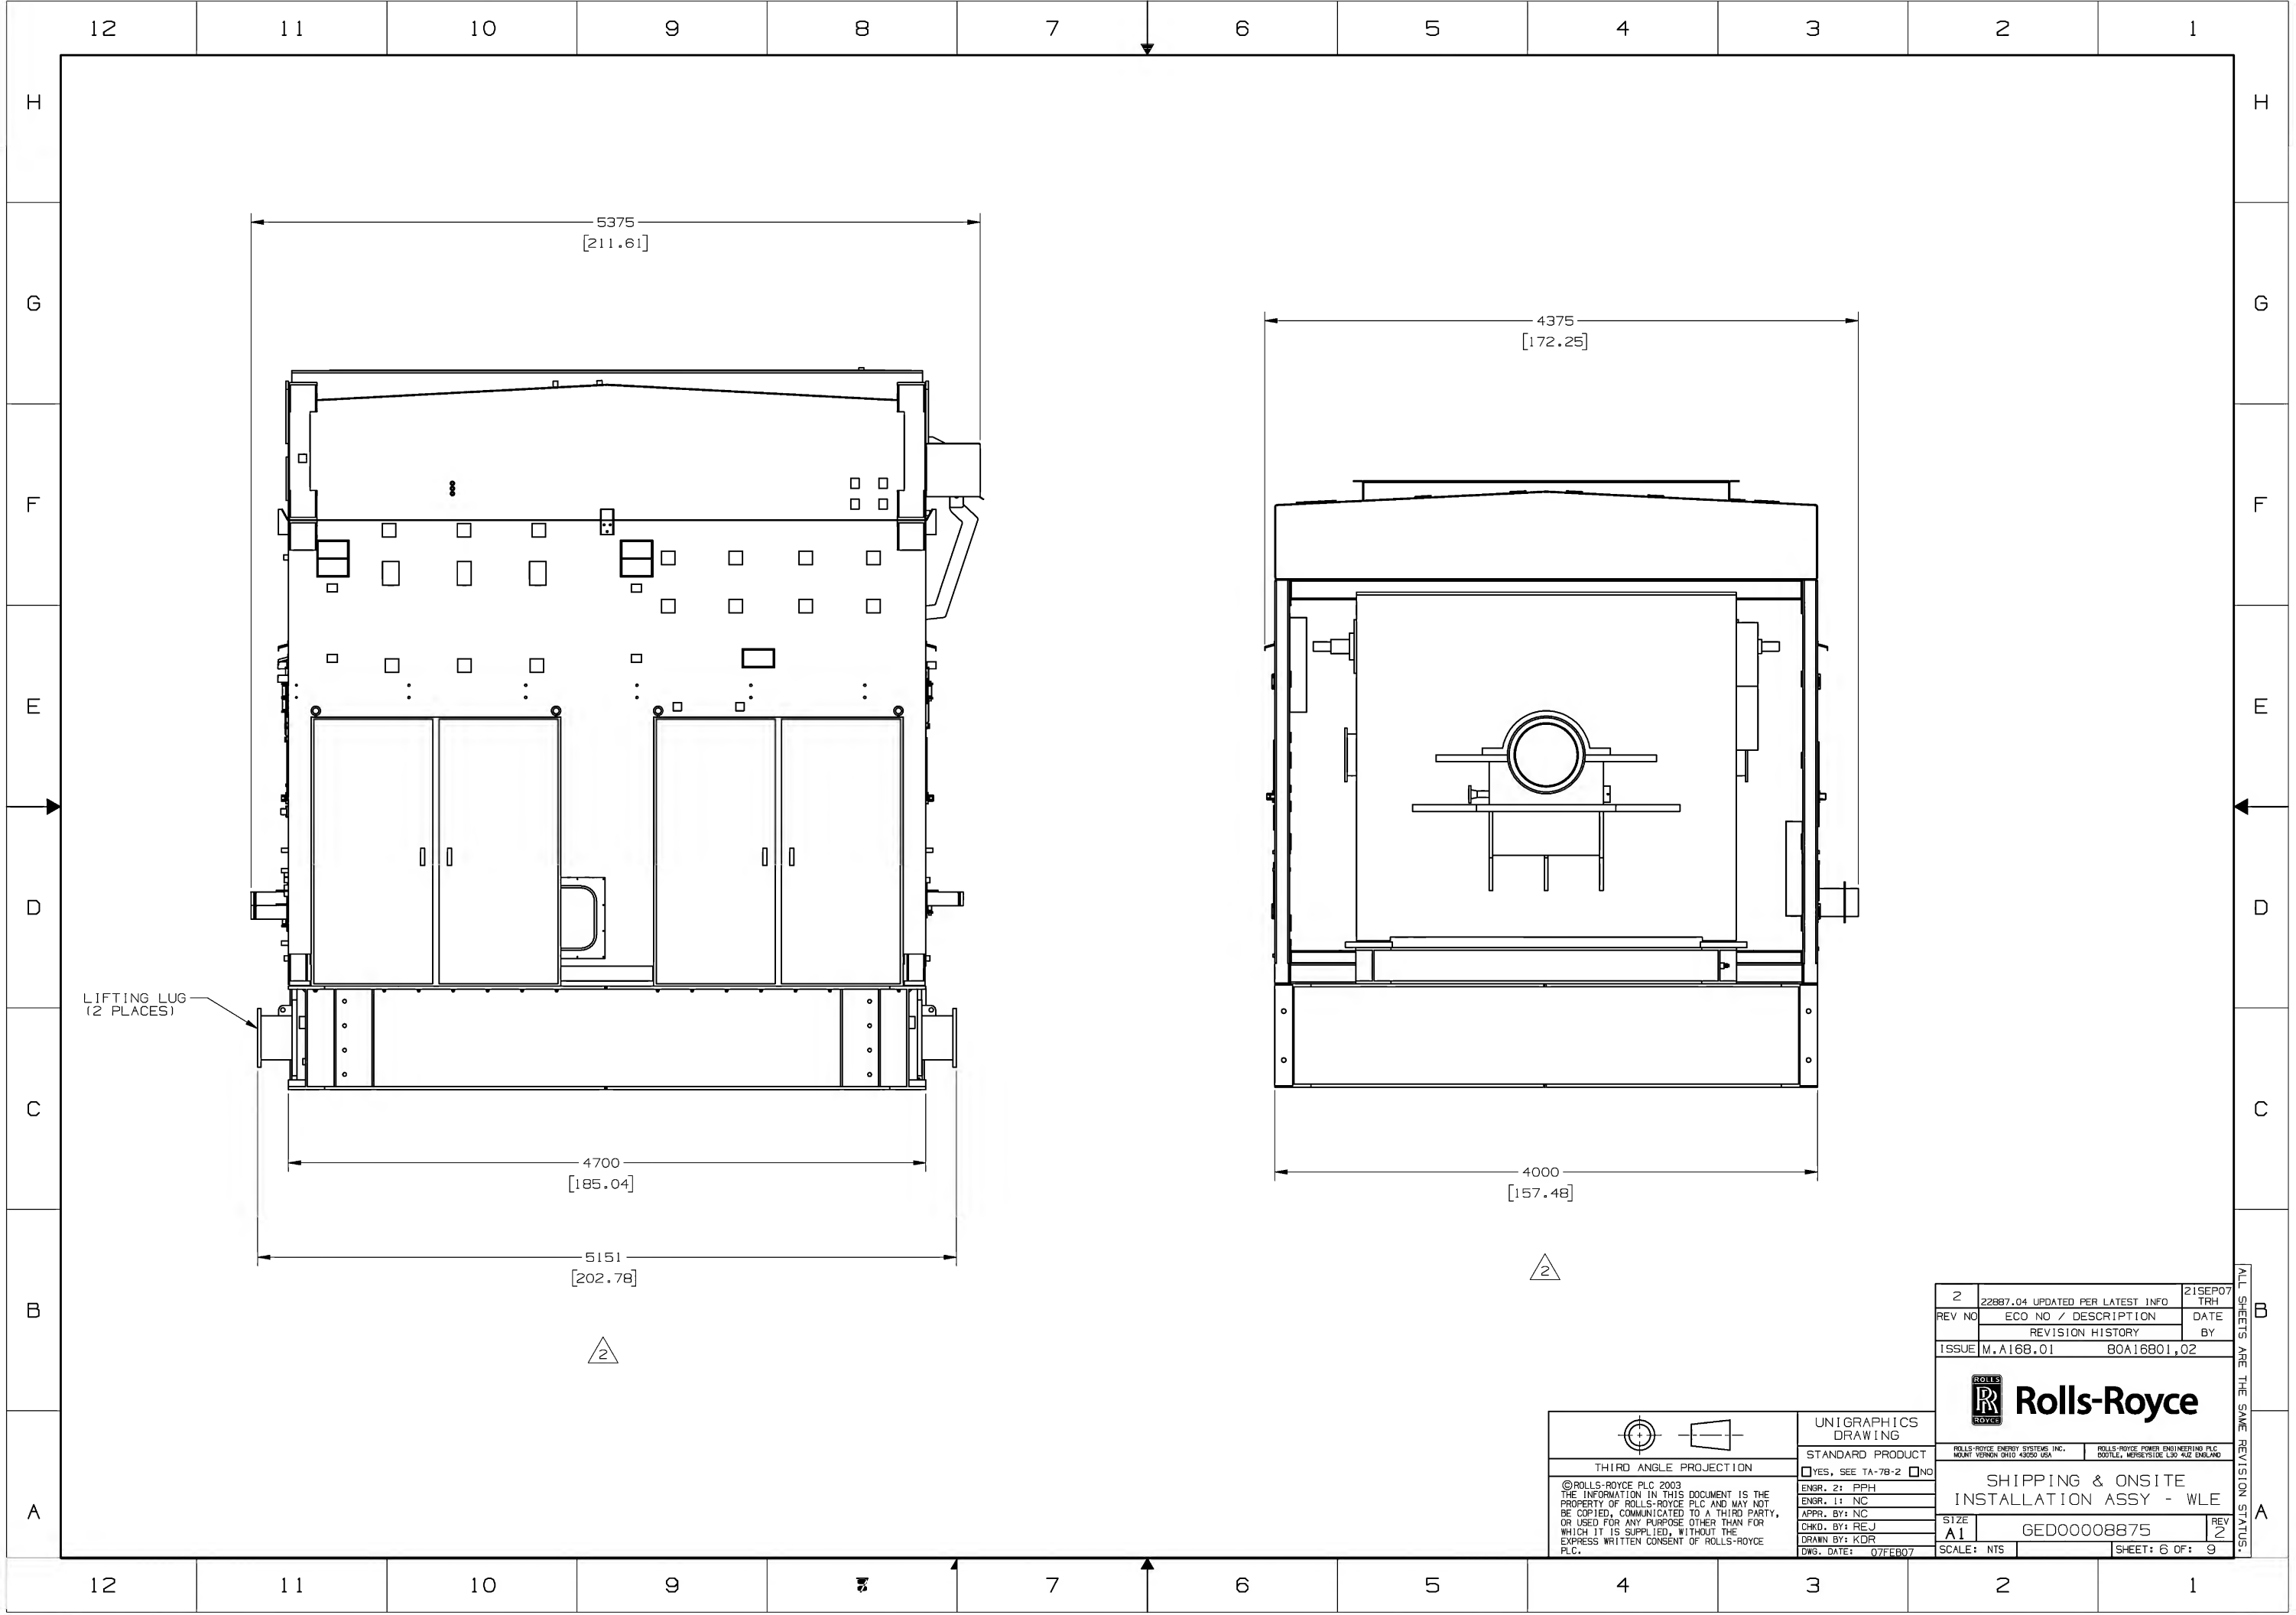

LIFTING LUG
(2 PLACES)

THIRD ANGLE PROJECTION

©ROLLS-ROYCE PLC 2003
THE INFORMATION IN THIS DOCUMENT IS THE
PROPERTY OF ROLLS-ROYCE PLC AND MAY NOT
BE COPIED, COMMUNICATED TO A THIRD PARTY,
OR USED FOR ANY PURPOSE OTHER THAN FOR
WHICH IT IS SUPPLIED, WITHOUT THE
EXPRESS WRITTEN CONSENT OF ROLLS-ROYCE
PLC.

UNIGRAPHICS
DRAWING

STANDARD PRODUCT

☐ YES, SEE TA-78-2 ☐ NO

ENGR. 21 BPH
ENGR. 11 NC
APPR. BY: REJ
CHKD. BY: KDR
DRAWN BY: KDR
DWG. DATE: 07FEB07

2	22887.04 UPDATED PER LATEST INFO	21SEP07
REV NO	ECO NO / DESCRIPTION	DATE
REVISION HISTORY		
ISSUE	M.A168.01	80A16801.02
ROLLS-ROYCE		
ROLLS-ROYCE ENERGY SYSTEMS INC. MOUNT VERNON OHIO 43050 USA		
ROLLS-ROYCE POWER ENGINEERING PLC BOULTON, MERSEYSIDE L30 4JZ ENGLAND		
SHIPPING & ONSITE INSTALLATION ASSY - WLE		
SIZE	GED00008875	REV 2
SCALE: NTS	SHEET: 6 OF: 9	


ALL SHEETS ARE THE SAME REVISION STATUS.

12 11 10 9 8 7 6 5 4 3 2 1

H
G
F
E
D
C
B
A

H
G
F
E
D
C
B
A


- NOTES:
- 1. STANDARD OFF-SKID ITEMS IN CONTAINERS
QTY : TBD.
 - 2. FOR ENGINE LIFTING REFERENCE TAMR04.

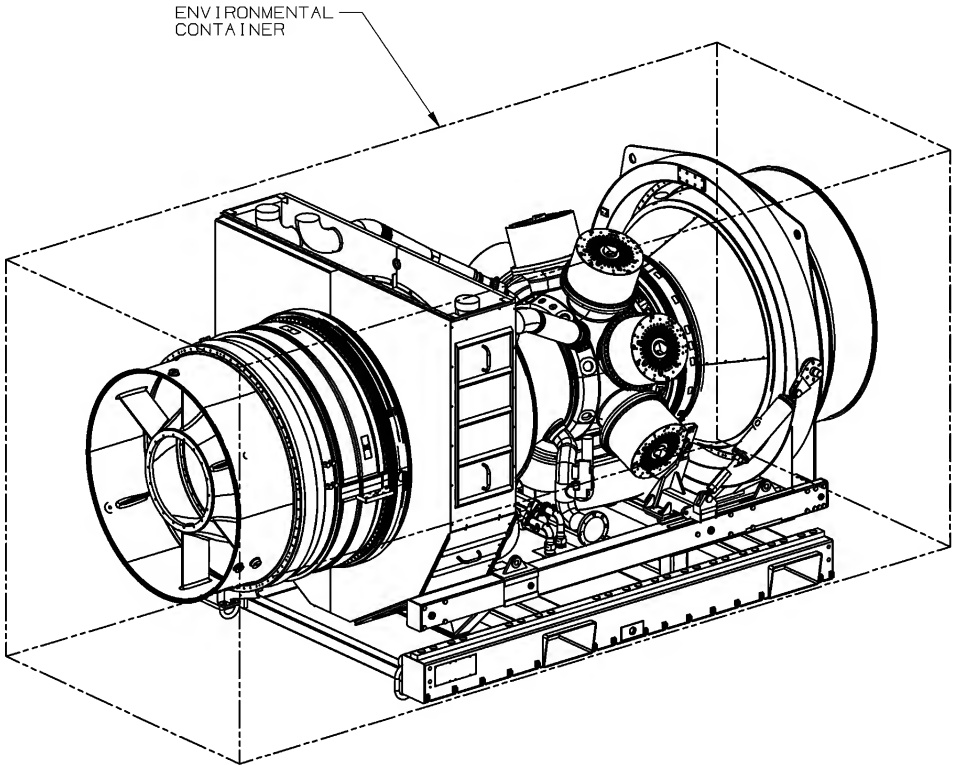


TRENT ENGINE &
TRANSPORTATION STAND
(FP WLE)

WEIGHT : 13440 Kg
LENGTH : 6457
WIDTH : 2604
HEIGHT : 3017

2

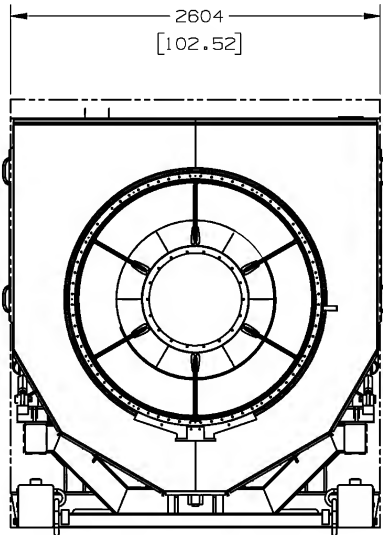

ENVIRONMENTAL CONTAINER
FRONT VIEW

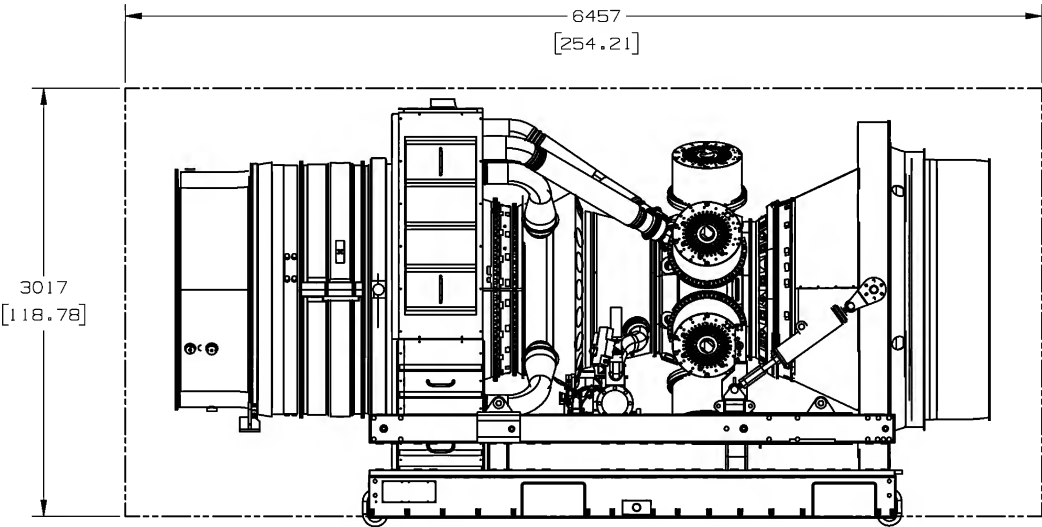

ENVIRONMENTAL CONTAINER
RIGHT SIDE VIEW


THIRD ANGLE PROJECTION

©ROLLS-ROYCE PLC 2003
THE INFORMATION IN THIS DOCUMENT IS THE
PROPERTY OF ROLLS-ROYCE PLC AND MAY NOT
BE COPIED, COMMUNICATED TO A THIRD PARTY,
OR USED FOR ANY PURPOSE OTHER THAN FOR
WHICH IT IS SUPPLIED, WITHOUT THE
EXPRESS WRITTEN CONSENT OF ROLLS-ROYCE
PLC.


UNIGRAPHICS
DRAWING

STANDARD PRODUCT
☐ YES, SEE TA-78-2 ☐ NO

ENGR. 21 BPH
ENGR. 11 NC
APPR. BY: REJ
CHKD. BY: KDR
DWS. DATE: 07FEB07

2	22887.04 UPDATED PER LATEST INFO	21SEP07
REV NO	ECO NO / DESCRIPTION	DATE
REVISION HISTORY		
ISSUE	M. A168.01	80A16801.02
 Rolls-Royce		
ROLLS-ROYCE ENERGY SYSTEMS INC. MOUNT VERNON OHIO 43050 USA		
ROLLS-ROYCE POWER ENGINEERING PLC BOULLE, MERSEYSIDE L30 4UZ ENGLAND		
SHIPPING & ONSITE INSTALLATION ASSY - WLE		
SIZE	GED00008875	REV 2
SCALE: NTS	SHEET: 7 OF: 9	

12 11 10 9 8 7 6 5 4 3 2 1

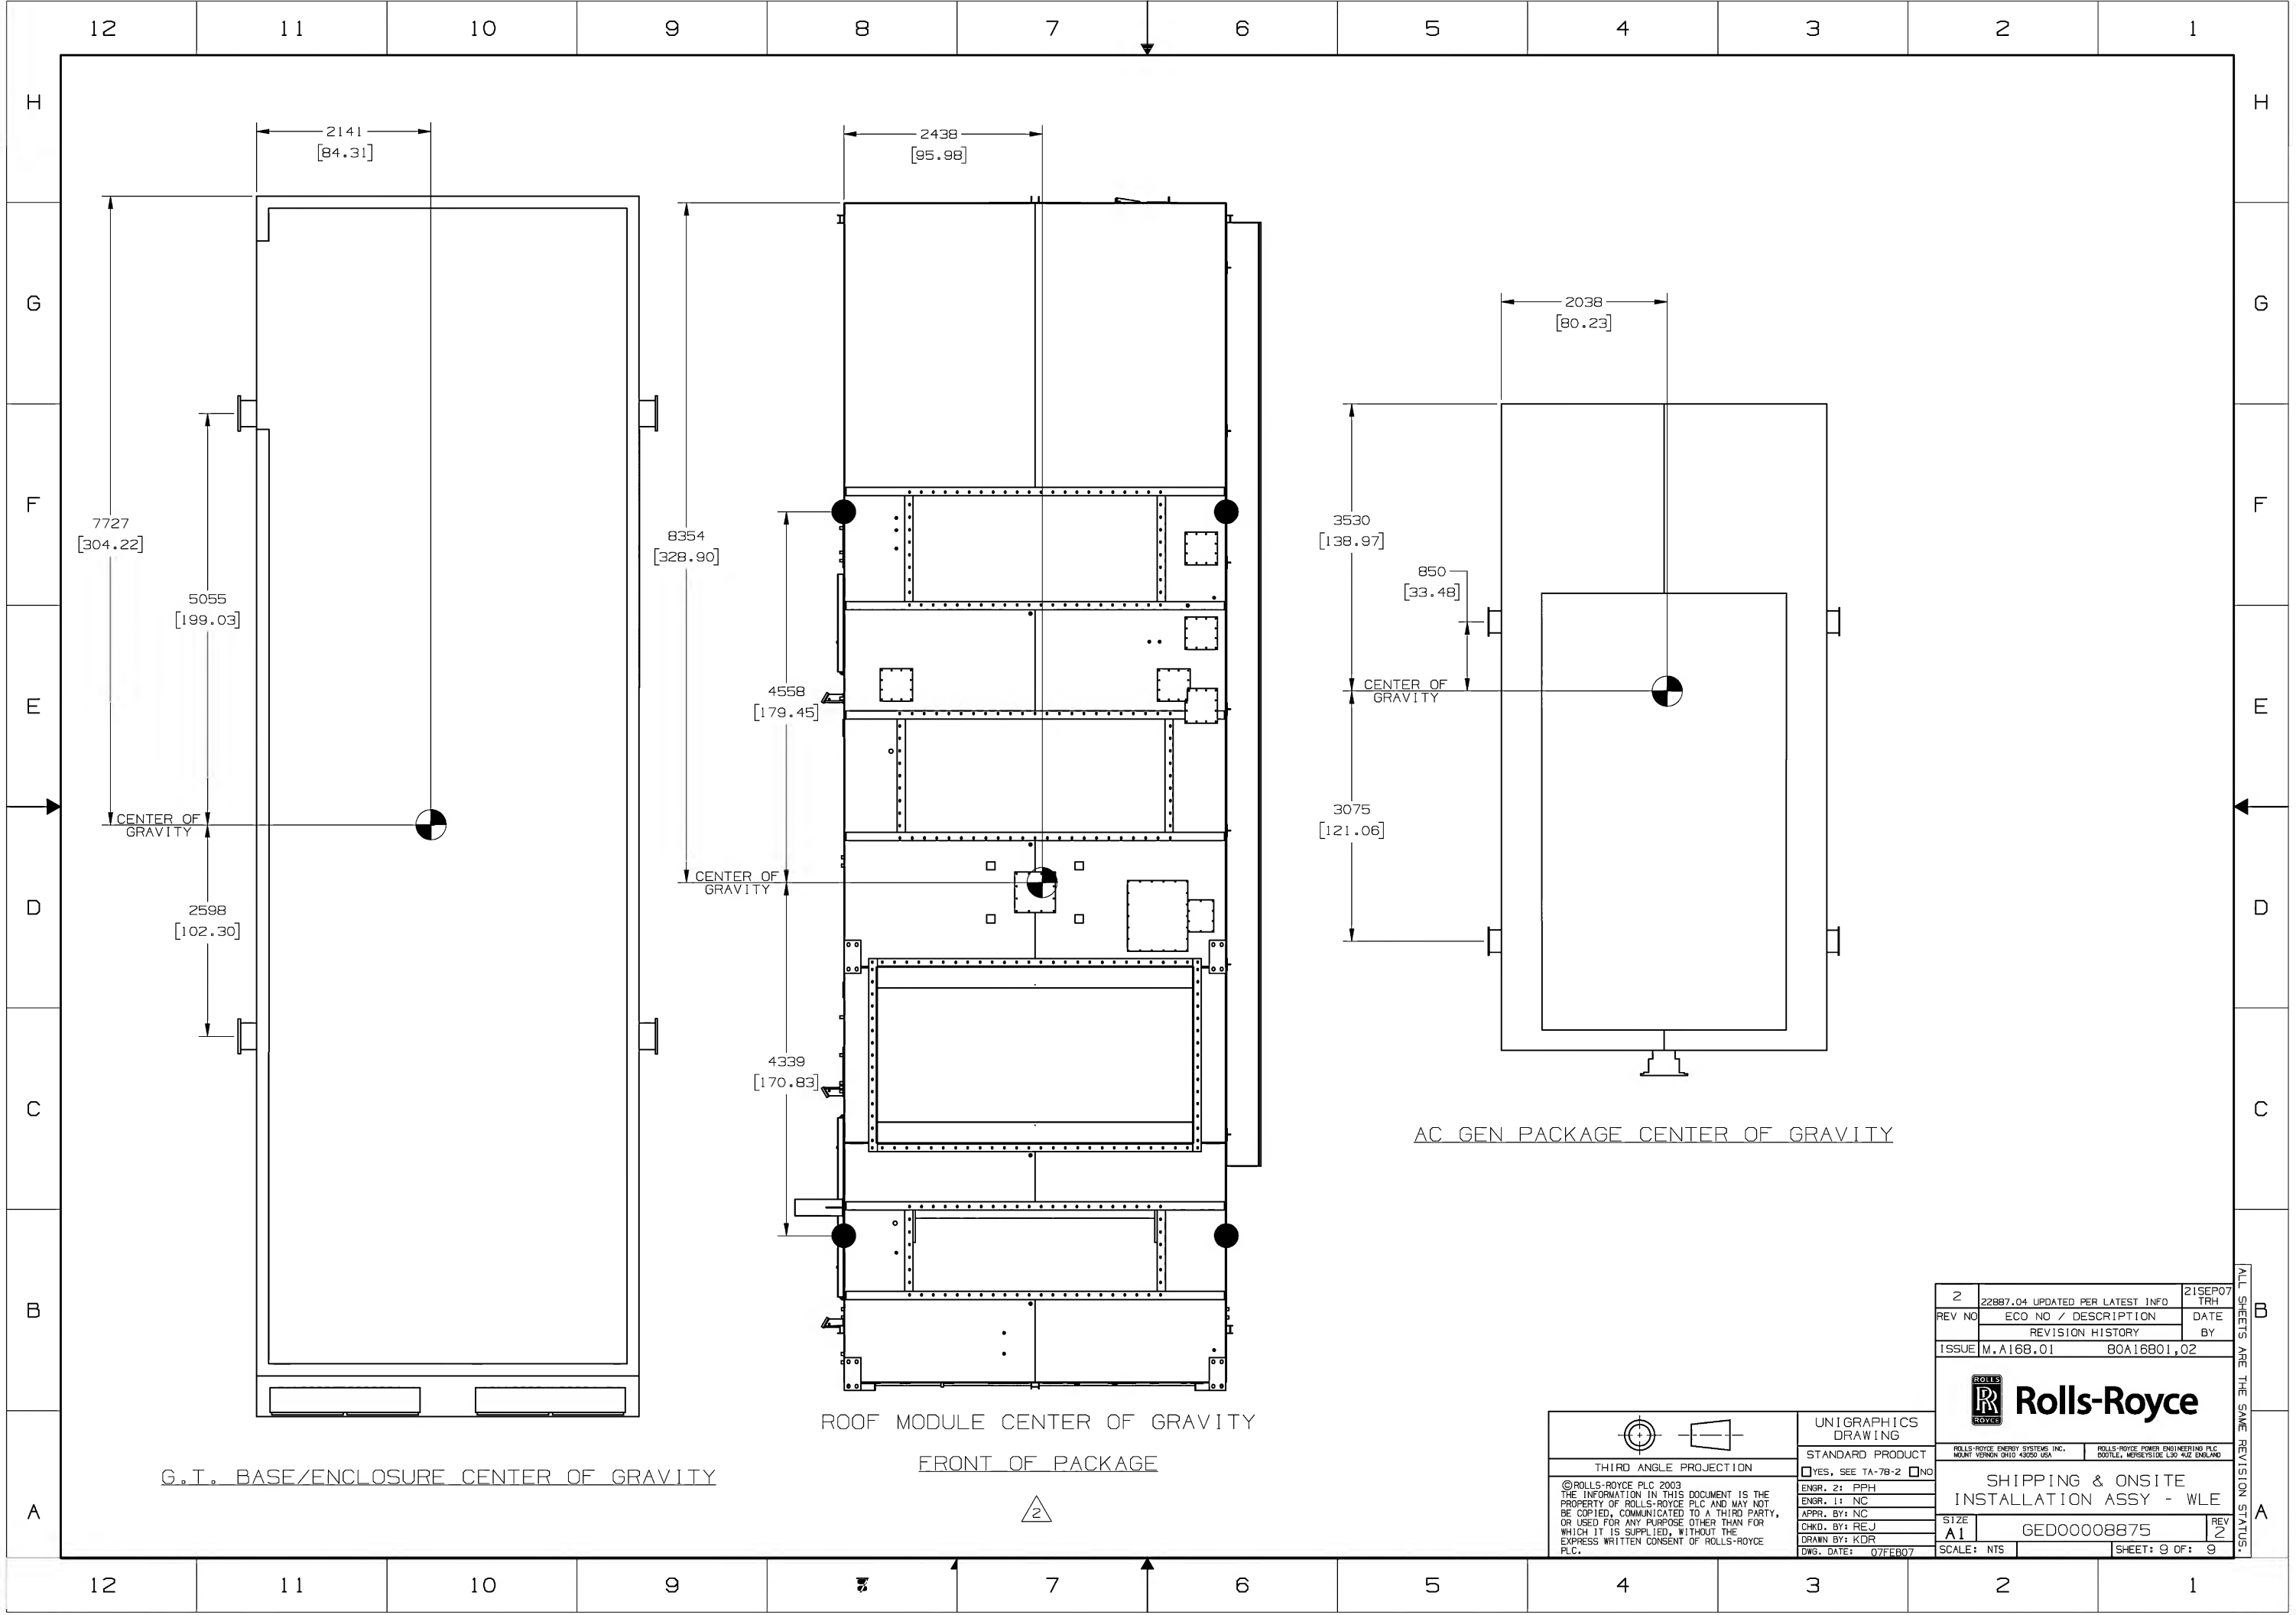

THIRD ANGLE PROJECTION

©ROLLS-ROYCE PLC 2003
THE INFORMATION IN THIS DOCUMENT IS THE PROPERTY OF ROLLS-ROYCE PLC AND MAY NOT BE COPIED, COMMUNICATED TO A THIRD PARTY, OR USED FOR ANY PURPOSE OTHER THAN FOR WHICH IT IS SUPPLIED, WITHOUT THE EXPRESS WRITTEN CONSENT OF ROLLS-ROYCE PLC.

UNIGRAPHICS DRAWING

STANDARD PRODUCT

☐ YES, SEE TA-78-2 ☐ NO

ENGR. 21 PPH
ENGR. 11 NC
APPR. BY: NC
CHKD. BY: REJ
DRAWN BY: KDR
DWG. DATE: 07FEB07

2	22B87.04 UPDATED PER LATEST INFO	21SEP07
REV NO	ECO NO / DESCRIPTION	DATE
REVISION HISTORY		
ISSUE	M.A168.01	80A16801.02
ROLLS-ROYCE		
SHIPPING & ONSITE INSTALLATION ASSY - WLE		
SIZE	GED00008875	REV 2
SCALE: NTS	SHEET: 9 OF: 9	

ALL SHEETS ARE THE SAME REVISION STATUS.